P3321-50-MF-01

AutoCAD

## P-100
## METHANOL PUMP
MFR: CVS CONTROLS LTD
DP: 1500 psi @ 35 psi SUPPLY
MODEL No.: 51 - 1/4 MVB

## BH-201
## ENCLOSURE HEATER
MFR: CATADYNE
DUTY: 12000 BTU/HR
MODEL No: WX 12 x 24
C/W GRILL

## FIL-201
## FUEL GAS DRYER
SIZE: 4" W x 12 3/4" LG
DP: 250 psi DT: 200'F
TYPE: DESICCANT DRYER
MFR: CCI THERMAL
MODEL No: NGS 1000 (NGS-12)

## V-201
## FUEL GAS SCRUBBER
MFR: GLOBAL FLOW
YEAR: 2008
SIZE: 4 1/2" OD x 48" S/S
MAWP: 740 psi @ 100'F
MDMT: -20'F @ 740 psi
CA: 1/16"
CRN: OH08907.231

## TK-100
## METHANOL TANK
MFR: CLEMMER
YEAR: 2008
SIZE: 50" OD x 72" LG
NET CAPACITY: 2200 L
DP: ATM
ROOF TYPE: CYLINDER
(STEEL TANK)

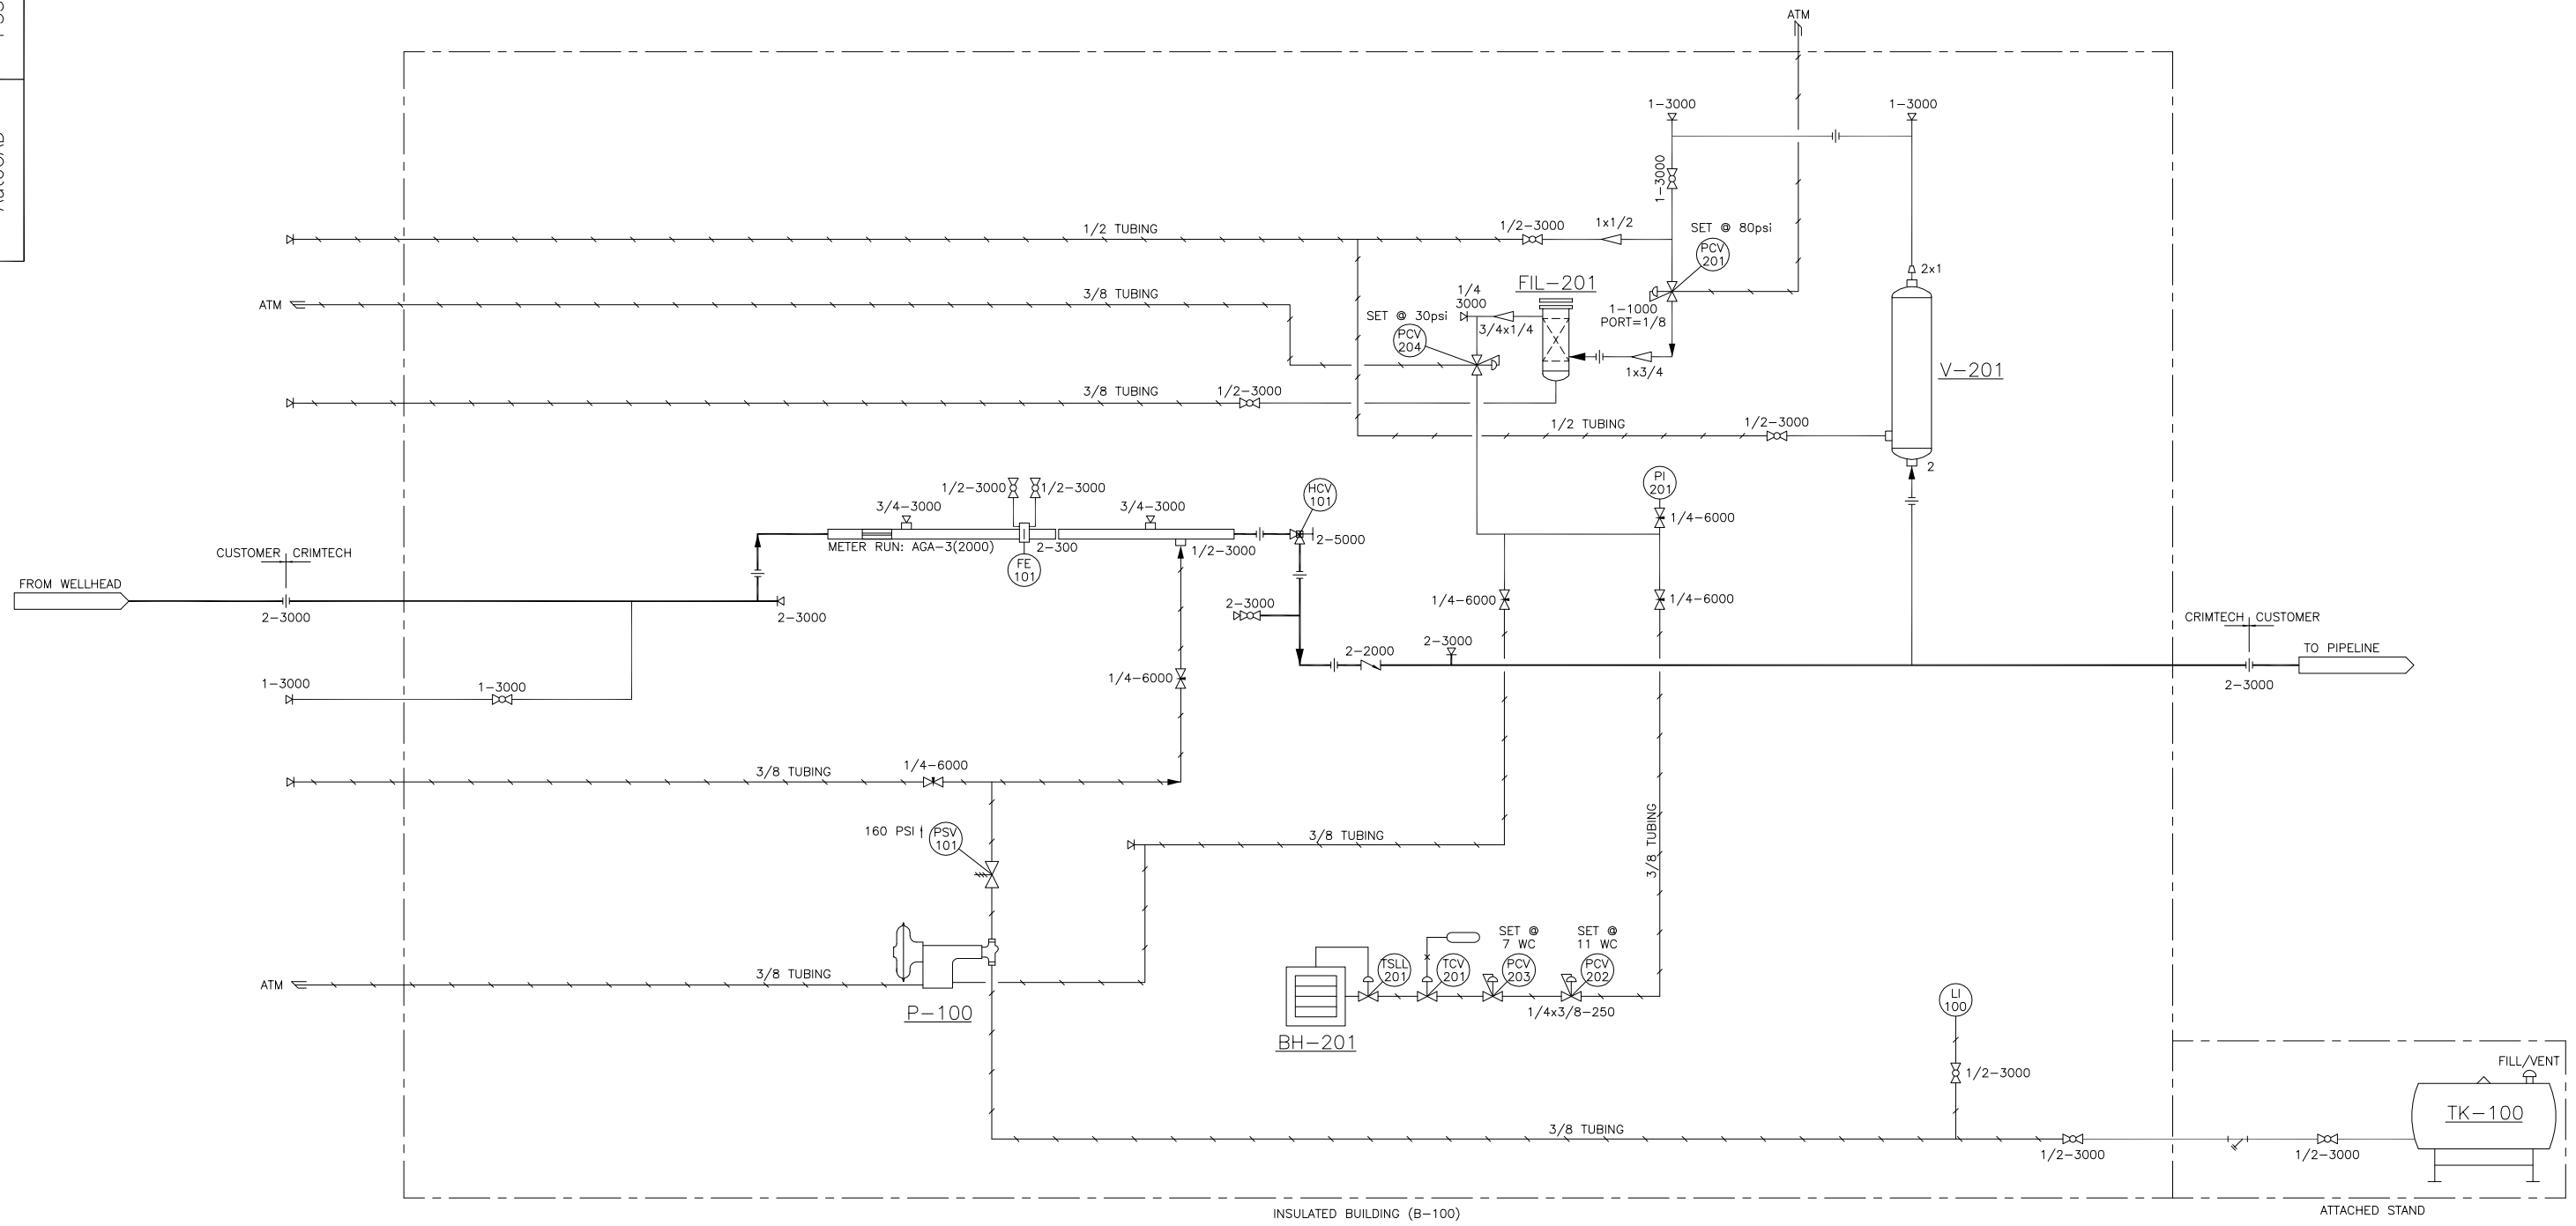


THIS DRAWING IS THE PROPERTY OF CRIMTECH SERVICES LTD. ON BEHALF OF ITS CLIENT. FOR COPIES OR REVISIONS TO THIS DRAWING, PLEASE CALL 1-800-993-9958.

| NO. | DATE | REVISIONS | DRAWN | CHECK | DESIGN | APPR. | NO. | TITLE |
|---|---|---|---|---|---|---|---|---|
| | | | | | | | | REFERENCE DRAWINGS |
| 0 | 18 11 21 | ISSUED FOR INFORMATION (P3321-50) | EDW | CN | | | | |

PROFESSIONAL AND PERMIT STAMPS AFFIXED HEREUNDER SHALL APPLY ONLY TO REVISION(S) _____ X _____

PROFESSIONAL AND PERMIT STAMPS

APPROVED FOR CONSTRUCTION

BY_____ DATE YY MM DD

BY_____ DATE YY MM DD

CRIMTECH Services Ltd

SWEET GAS METER RUN PACKAGE
STOCK UNIT IDENTIFIER P3321-50
PIPING AND INSTRUMENTATION DIAGRAM

| CLIENT FILE NO. | SCALE | CRIMTECH DRAWING NUMBER | REV. |
|---|---|---|---|
| _ | N.T.S. | P3321-50-MF-01 | 0 |
| CLIENT DWG NUMBER _ | | | |

Filename: X:\FAB SERVICES\ESTIMATING & DESIGN\QUOTED JOBS\CRIMTECH\P3321-50 HUSKY SURPLUS - REFURBISH\06 DESIGN DOCS\CAD - CRIMTECH\P3321-50-MF-01.DWG User ID: EWILSON Plot date/time: December 05, 2018 - 2:29pm XREF drawings: IMAGE attachments: X:\Crimtech\ADMIN\Logo\crimtechb&wLogo.jpg